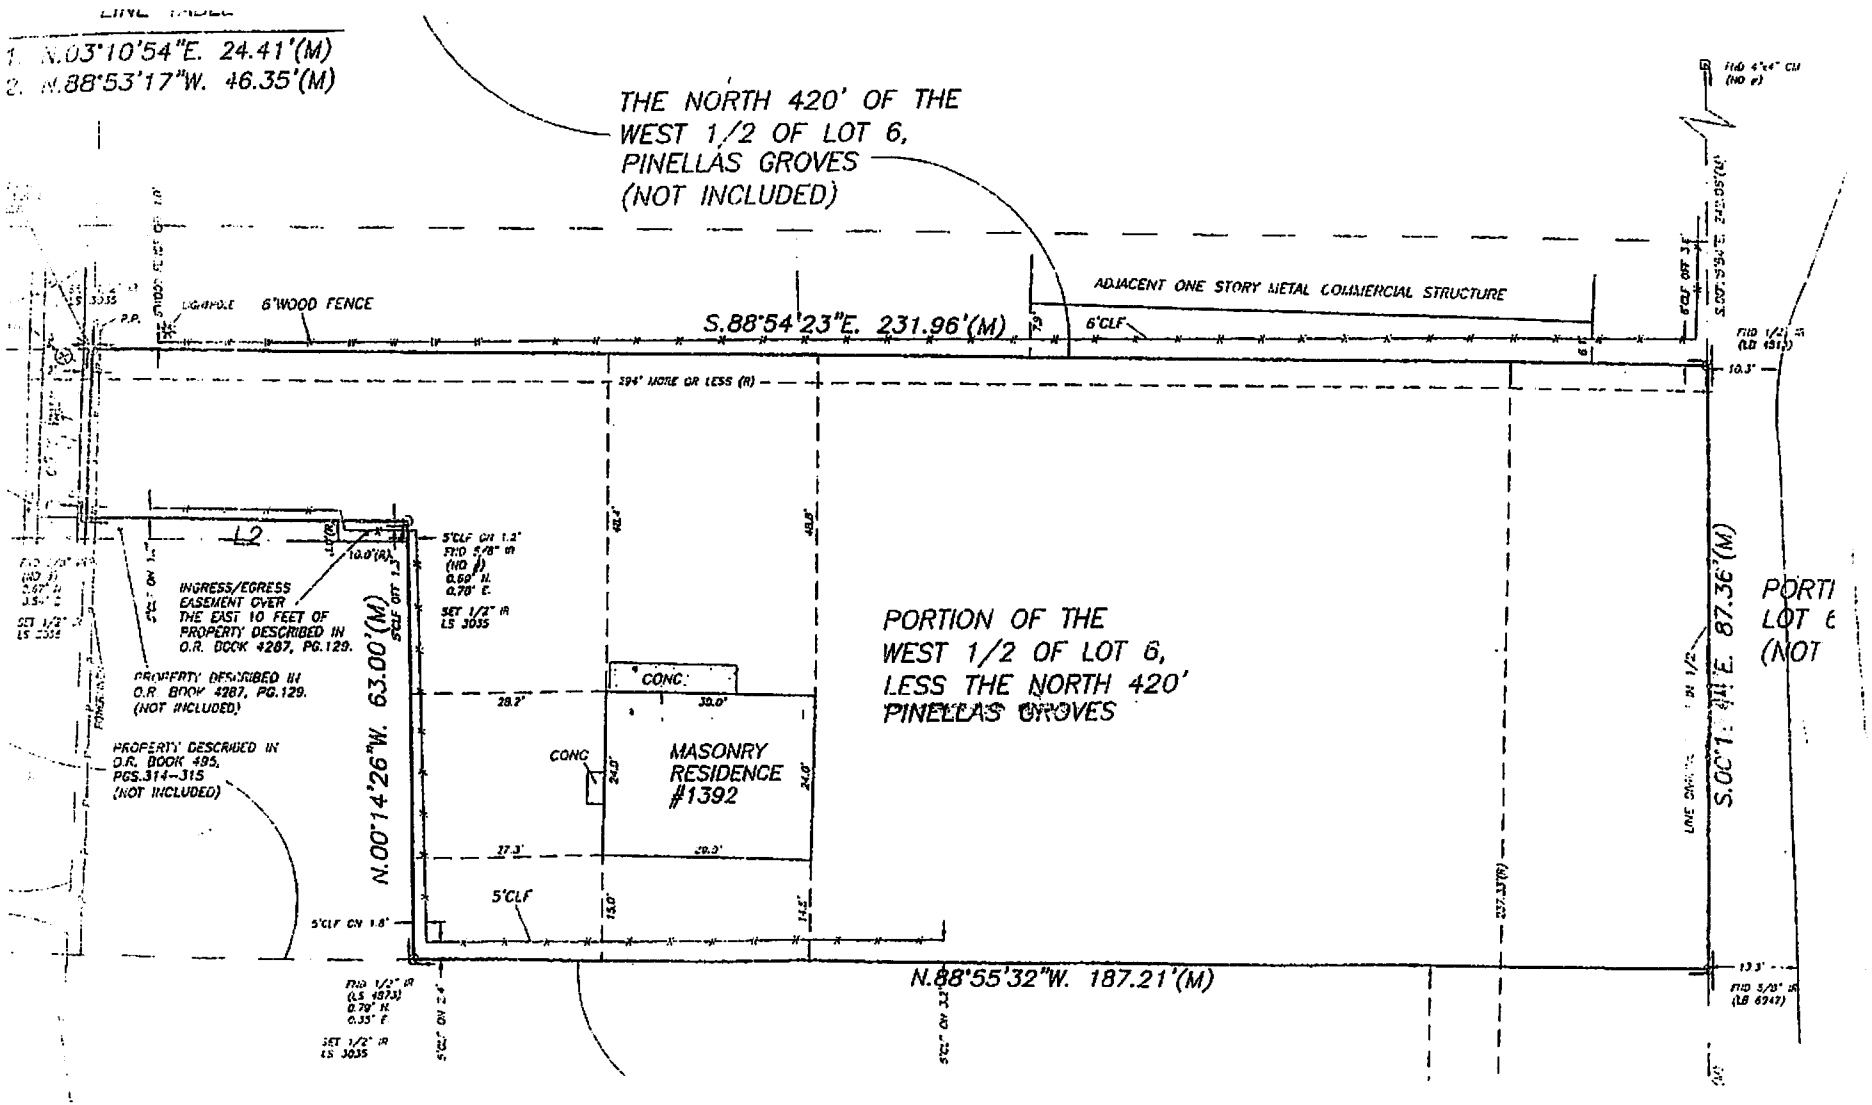
LINE TABLE
1. N.03°10'54"E. 24.41'(M)
2. N.88°53'17"W. 46.35'(M)
THE NORTH 420' OF THE WEST 1/2 OF LOT 6, PINELLAS GROVES (NOT INCLUDED)
6'WOOD FENCE
S.88°54'23"E. 231.96'(M)
ADJACENT ONE STORY METAL COMMERCIAL STRUCTURE
6'CLF
294' MORE OR LESS (R)
L2
INGRESS/EGRESS EASEMENT OVER THE EAST 10 FEET OF PROPERTY DESCRIBED IN O.R. BOOK 4287, PG.129.
PROPERTY DESCRIBED IN O.R. BOOK 4287, PG.129. (NOT INCLUDED)
PROPERTY DESCRIBED IN O.R. BOOK 495, PGS.314-315 (NOT INCLUDED)
N.00°14'26"W. 63.00'(M)
CONC.
CONC
MASONRY RESIDENCE #1392
PORTION OF THE WEST 1/2 OF LOT 6, LESS THE NORTH 420' PINELLAS GROVES
5'CLF
N.88°55'32"W. 187.21'(M)
S.00°1'41"E. 87.36'(M)
PORTI
LOT 6
(NOT